



UNDERSTANDING THE TRAIL

EVERY TRAIL FACILITY, BIKE PARK AND BMX PLAY SPACE IS DIFFERENT. THE SAME WAY EACH USER HAS DIFFERENT LEVELS OF SKILL, OUR TRAILS ARE BUILT TO SUIT THE NEEDS OF ALL USERS, FROM BEGINNER ENTRY LEVEL TO THE WORLD-CLASS PROFESSIONAL.


TO MAKE THINGS EASIER TO RECOGNISE, WE HAVE IMPLEMENTED A SIMPLE AND CLEAR LIST OF SKILL LEVEL INDICATORS.

THESE CAN BE USED IN CONJUNCTION WITH COMMUNITY CONSULTATION RIGHT THROUGH TO A CONSTRUCTED SPACE, WHERE THEY CAN BE USED TO RECOGNISE THE RIGHT LINES FOR ANY USER.

BEGINNER /

GREEN LINE

EASY RIDING, GENTLE ROLLING SLOPES AND CONTOURS. FEATURES INCLUDE SMOOTH ROLLERS AND ROLL-ABLE JUMPS. RIDERS MUST HAVE BASIC BIKE HANDLING SKILLS.

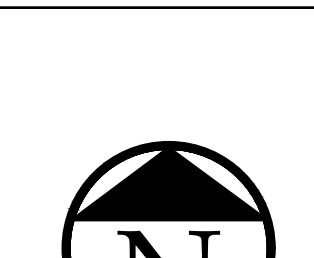ISSUES/REVISIONS					ISSUED FOR CONSTRUCTION		CLIENT: ROXBY DOWNS SPORT & REC FORUM	TITLE: BENCH PLAN - BEGINNER PUMP TRACK		
ISSUE	AMENDMENTS	INT./DATE					PROJECT: ROXBY DOWNS PUMP TRACK & YOUTH PRECINCT	CONTRACTORS MUST VERIFY ALL DIMENSIONS PRIOR TO ANY OFF SITE FABRICATION		
0	FOR CONSTRUCTION	TH 19.08.19						DATE: APR 2019	SCALE: AS SHOWN	DESIGN: A0
							PROJECT ADDRESS: CNR OLYMPIC WAY & BURGOWNE STREET, ROXBY DOWNS	REVISION: 0	DRAWING NUMBER: 18283-2	SHEET SIZE: A1
							267 BRIGHTON ROAD SOMERTON PARK, SA 5044 TELEPHONE: (08) 8295 8677 www.magryn.com.au	> MINING > STRUCTURAL > COASTAL > CIVIL	THE TRAIL COLLECTIVE THETRAILCOLLECTIVE.COM.AU 0433 820 370	



UNDERSTANDING THE TRAIL


EVERY TRAIL FACILITY, BIKE PARK AND BMX PLAY SPACE IS DIFFERENT. THE SAME WAY EACH USER HAS DIFFERENT LEVELS OF SKILL, OUR TRAILS ARE BUILT TO SUIT THE NEEDS OF ALL USERS, FROM BEGINNER ENTRY LEVEL TO THE WORLD-CLASS PROFESSIONAL.


TO MAKE THINGS EASIER TO RECOGNISE, WE HAVE IMPLEMENTED A SIMPLE AND CLEAR LIST OF SKILL LEVEL INDICATORS.


THESE CAN BE USED IN CONJUNCTION WITH COMMUNITY CONSULTATION RIGHT THROUGH TO A CONSTRUCTED SPACE, WHERE THEY CAN BE USED TO RECOGNISE THE RIGHT LINES FOR ANY USER.

INTERMEDIATE /

ORANGE LINE
CHALLENGING RIDING INCLUDING ELEMENTS AND FEATURES FOR THE MORE EXPERIENCED RIDER. THESE INCLUDE STEEP SLOPES, DOUBLE JUMPS AND HIP JUMPS. RIDERS MUST HAVE COMPETENT BMX SKILLS.

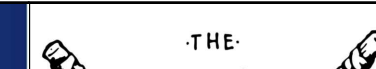ISSUES/REVISIONS			 MAGRYN ENGINEERING CONSULTANTS 267 BRIGHTON ROAD SOMERTON PARK, SA 5044 TELEPHONE: (08) 8295 8677 www.magryn.com.au	 THE TRAIL COLLECTIVE THETRAILCOLLECTIVE.COM.AU 0433 820 370	ISSUED FOR CONSTRUCTION		CLIENT: ROXBY DOWNS SPORT & REC FORUM	TITLE: BENCH PLAN - INTERMEDIATE PUMP TRACK		
ISSUE 0	AMENDMENTS FOR CONSTRUCTION	INT./DATE TH 19.08.19					PROJECT: ROXBY DOWNS PUMP TRACK & YOUTH PRECINCT	CONTRACTORS MUST VERIFY ALL DIMENSIONS PRIOR TO ANY OFF SITE FABRICATION		
								DATE: APR 2019	SCALE: AS SHOWN	DESIGN: A0
							PROJECT ADDRESS: CNR OLYMPIC WAY & BURGOWNE STREET, ROXBY DOWNS	REVISION: 0	DRAWING NUMBER: 18283-3	SHEET SIZE: A1

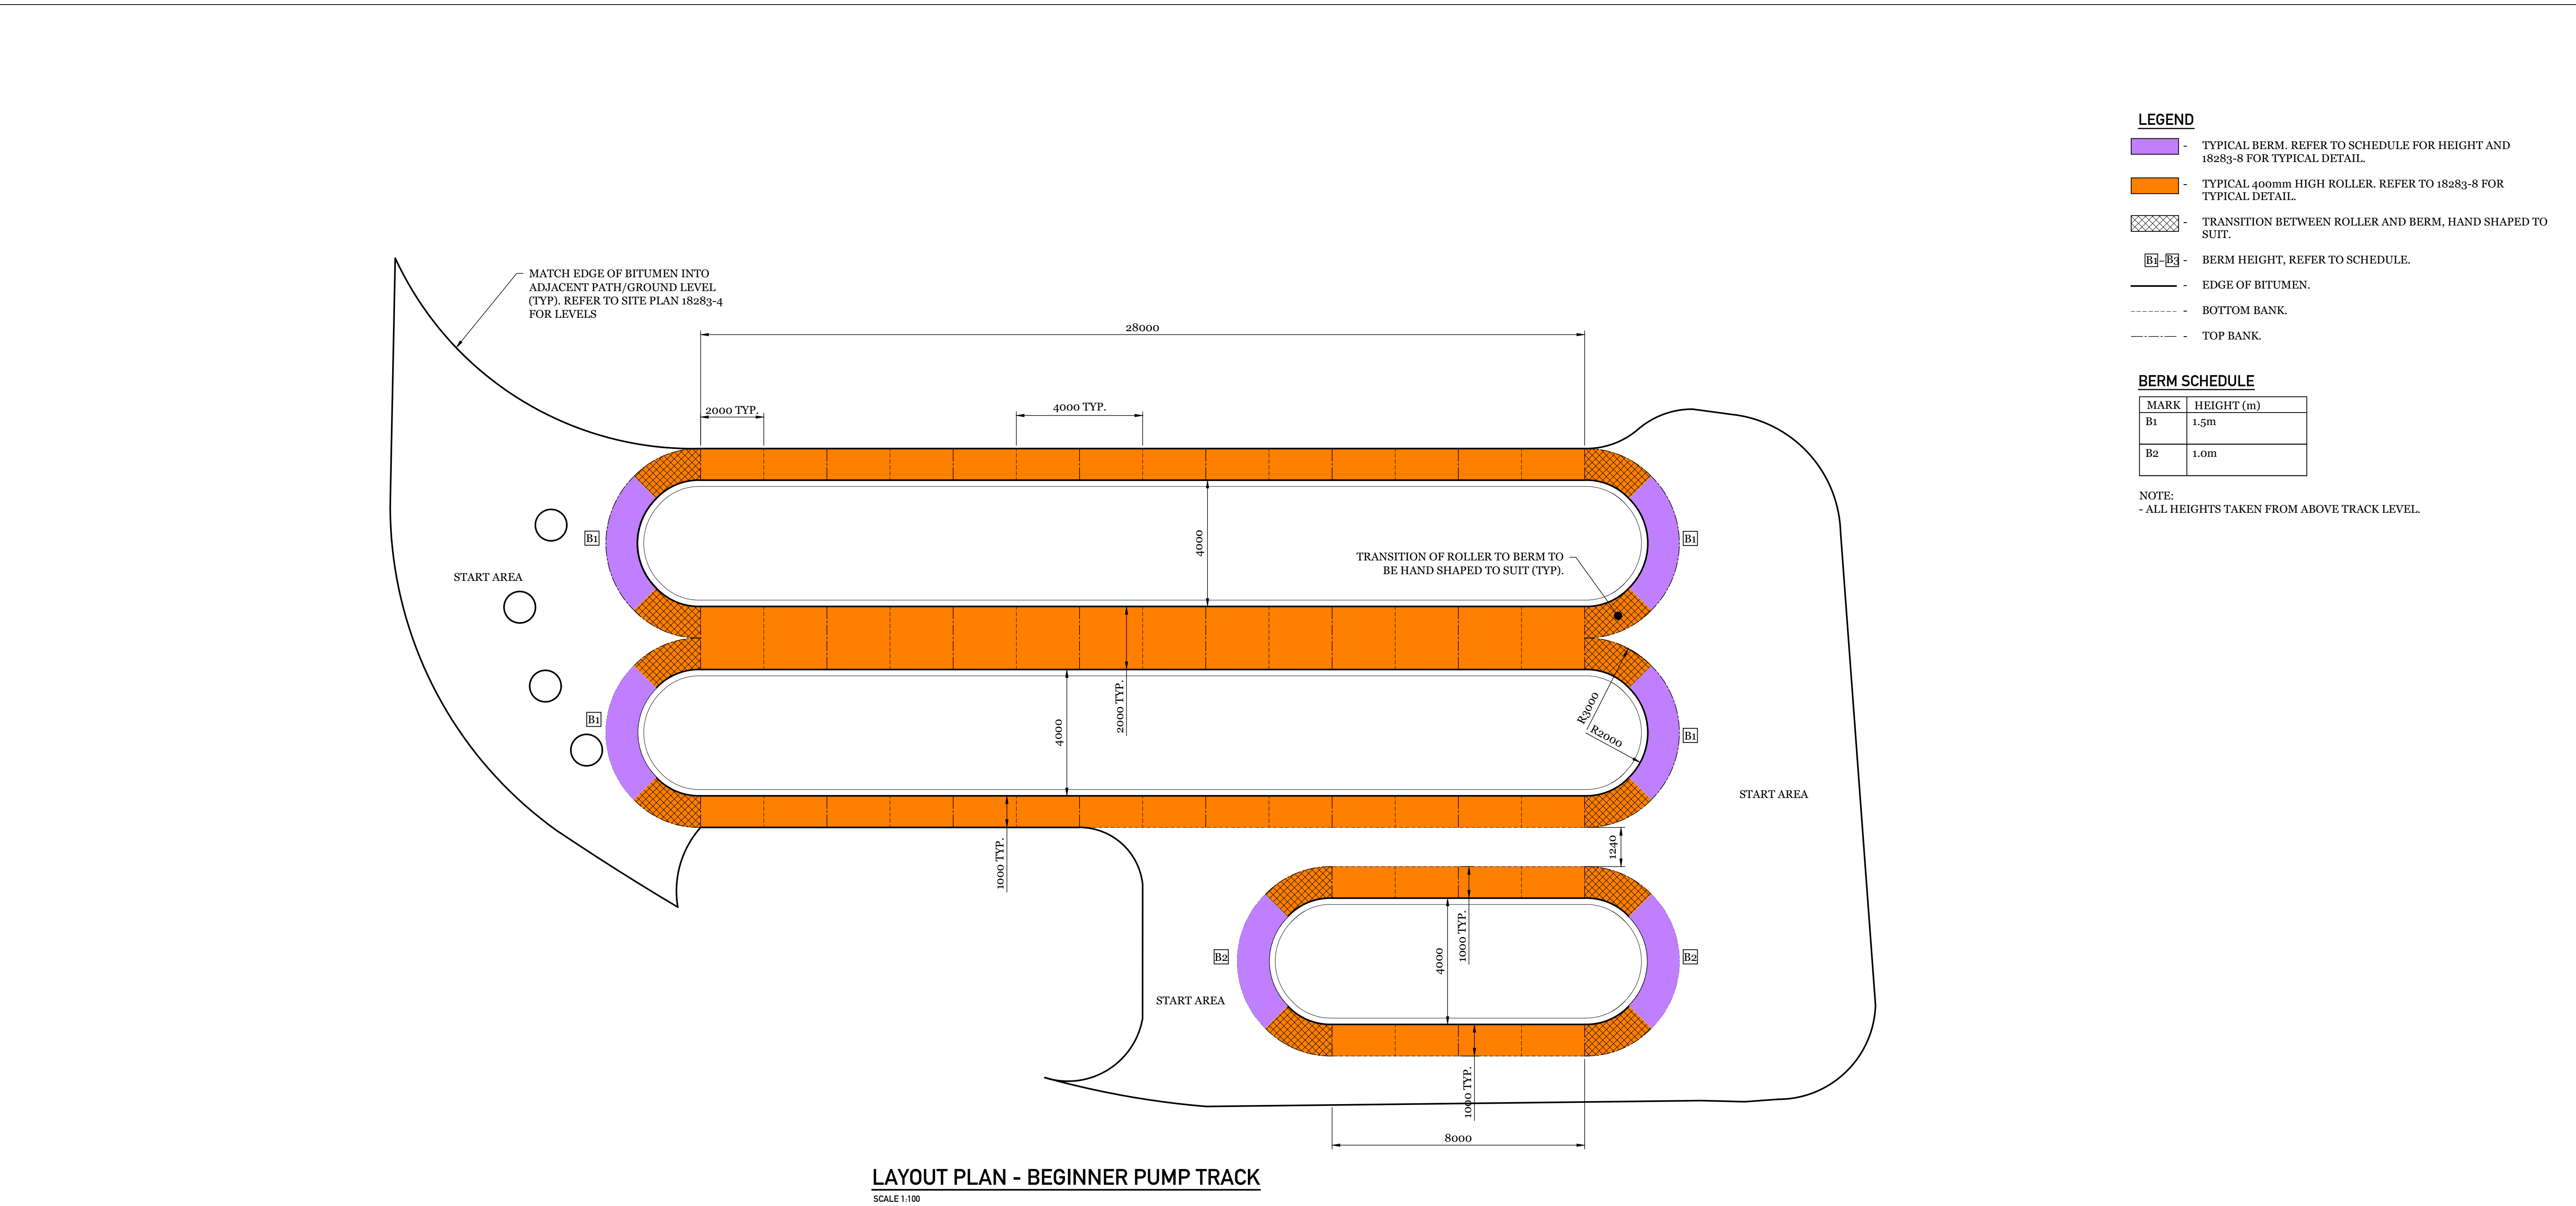

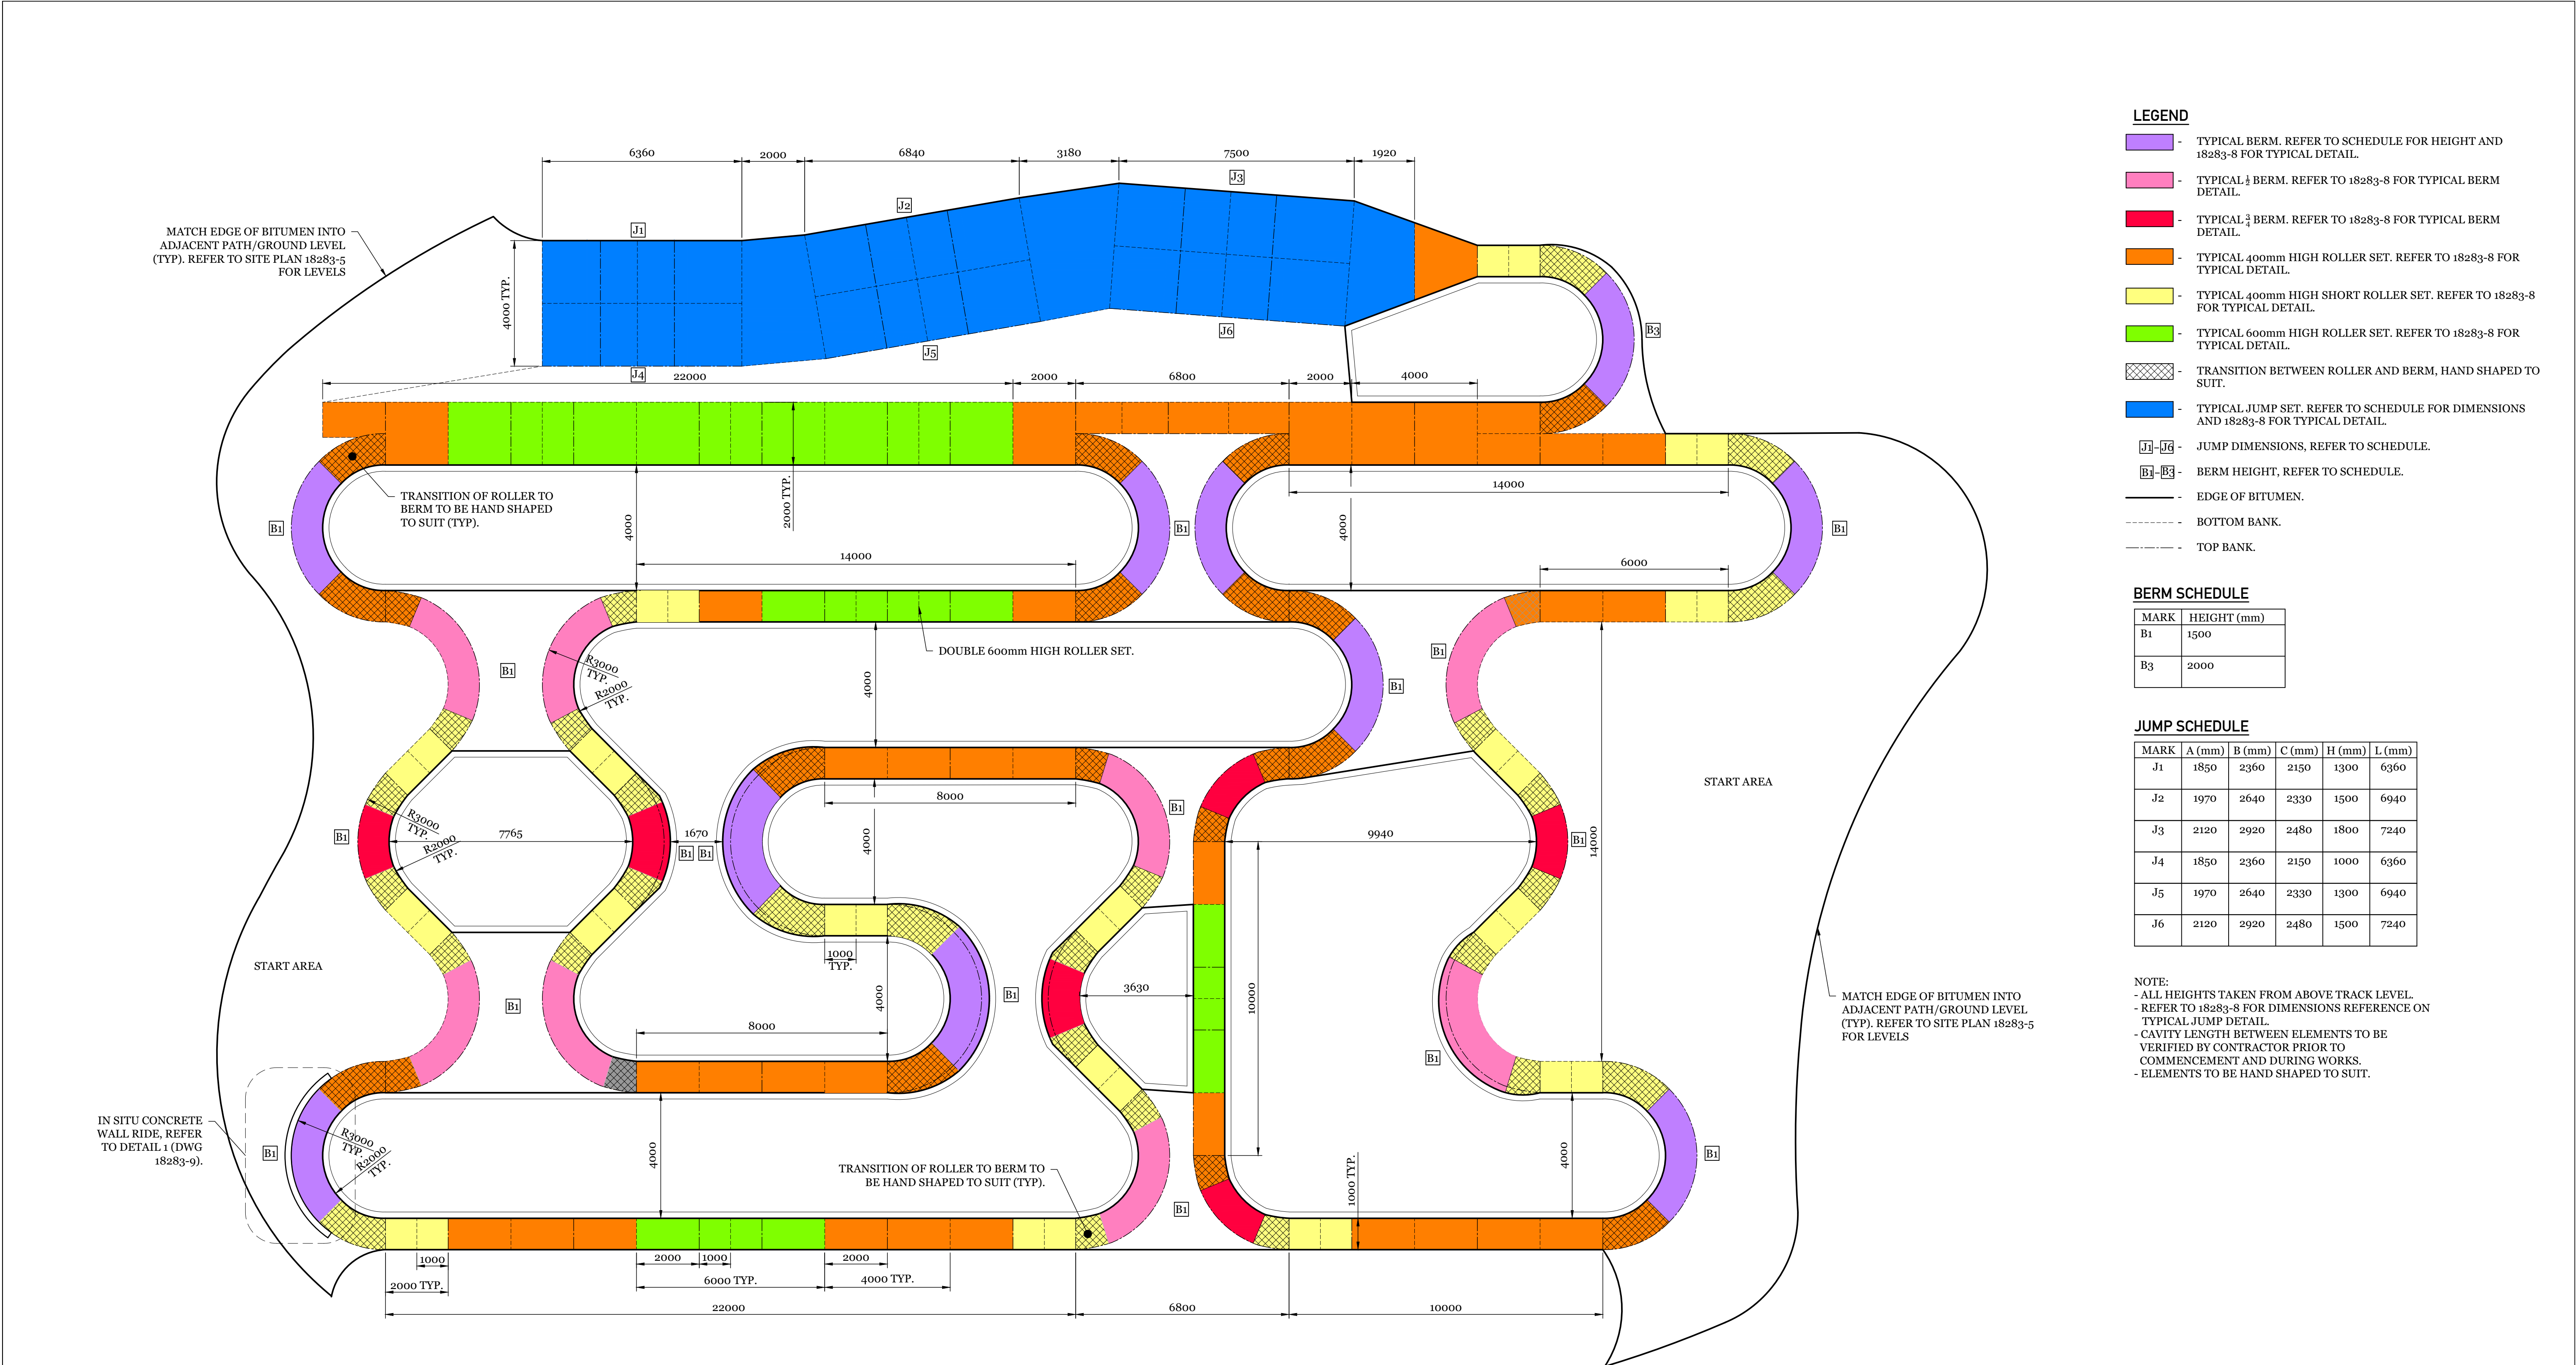

LAYOUT PLAN - INTERMEDIATE PUMP TRACK
SCALE 1:100

ISSUES/REVISIONS		
ISSUE	AMENDMENTS	INT./DATE
0	FOR CONSTRUCTION	TH 19.08.19



MAGRYN

ENGINEERING CONSULTANTS

267 BRIGHTON ROAD
SOMERTON PARK, SA 5044
TELEPHONE: (08) 8295 8677
www.magryn.com.au



THE TRAIL COLLECTIVE


TRAIL BUILDING

T.T.C

> MINING
> STRUCTURAL
> COASTAL
> CIVIL

THE TRAIL COLLECTIVE
THE TRAIL COLLECTIVE.COM.AU
0433 820 370

ISSUED FOR CONSTRUCTION

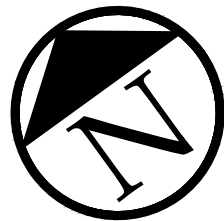

CLIENT: ROXBY DOWNS SPORT & REC FORUM
PROJECT: ROXBY DOWNS PUMP TRACK & YOUTH PRECINCT
PROJECT ADDRESS: CNR OLYMPIC WAY & BURGOWNE STREET, ROXBY DOWNS

TITLE: LAYOUT PLAN - INTERMEDIATE PUMP TRACK		
CONTRACTORS MUST VERIFY ALL DIMENSIONS PRIOR TO ANY OFF SITE FABRICATION		
DATE: APR 2019	SCALE: AS SHOWN	DESIGN: A0
REVISION: 0	DRAWING NUMBER: 18283-7	SHEET SIZE: A1